SUPPORT TYPE OF ROCK CLASS I

(SECTION D-D) Scale 1:50

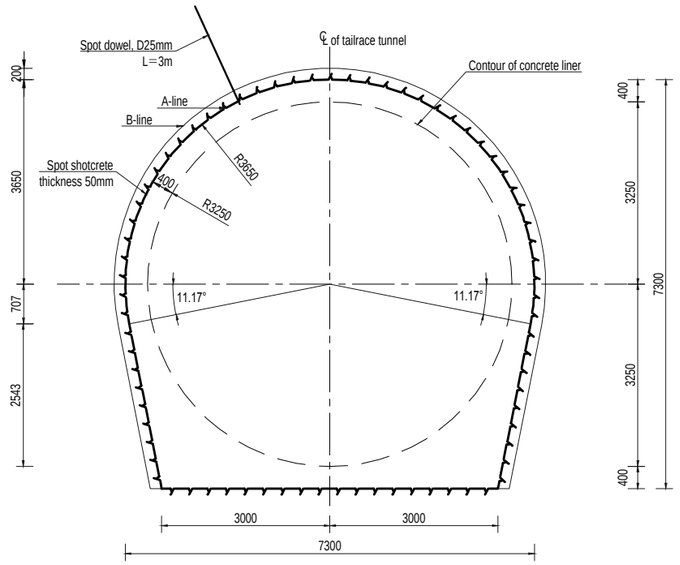

SUPPORT TYPE OF ROCK CLASS II

(SECTION D-D) Scale 1:50

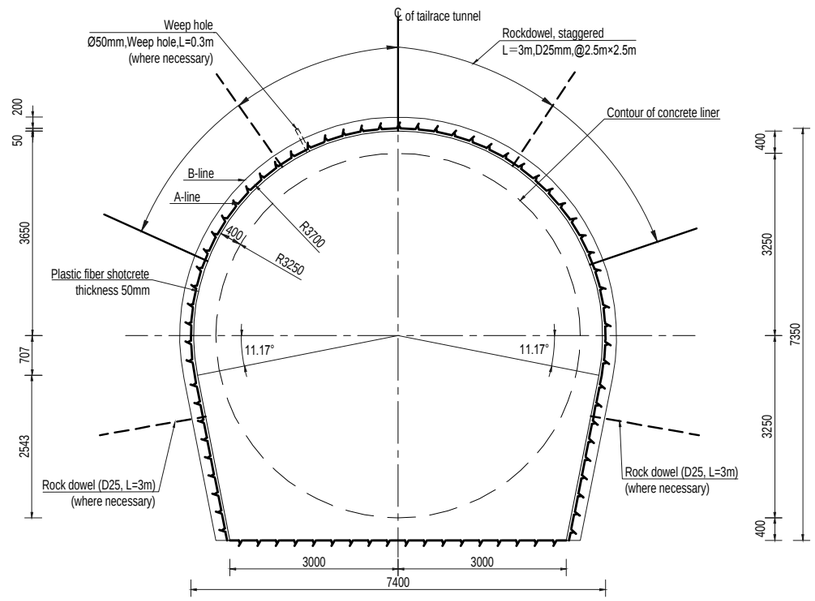

SUPPORT TYPE OF ROCK CLASS III

(SECTION D-D) Scale 1:50

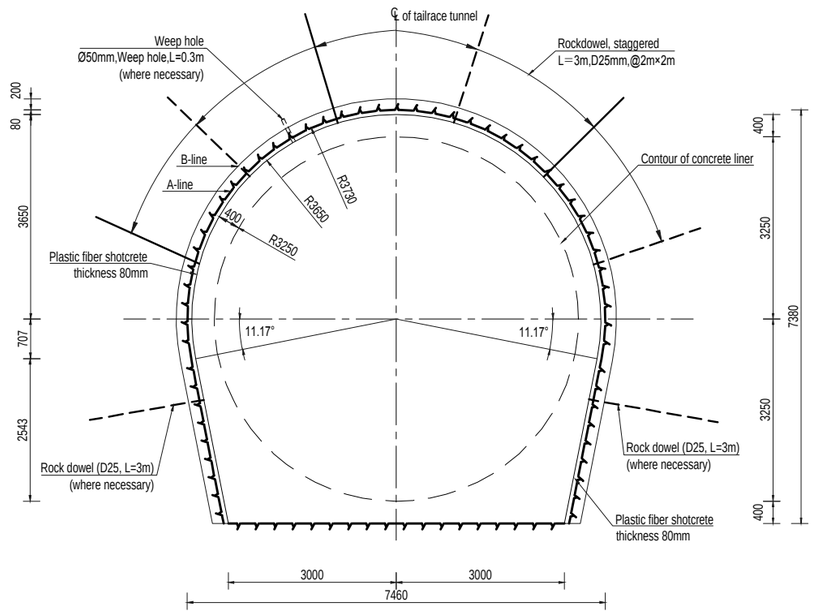

SUPPORT TYPE OF ROCK CLASS IV

(WITHOUT STEEL SUPPORT)

(SECTION D-D) Scale 1:50

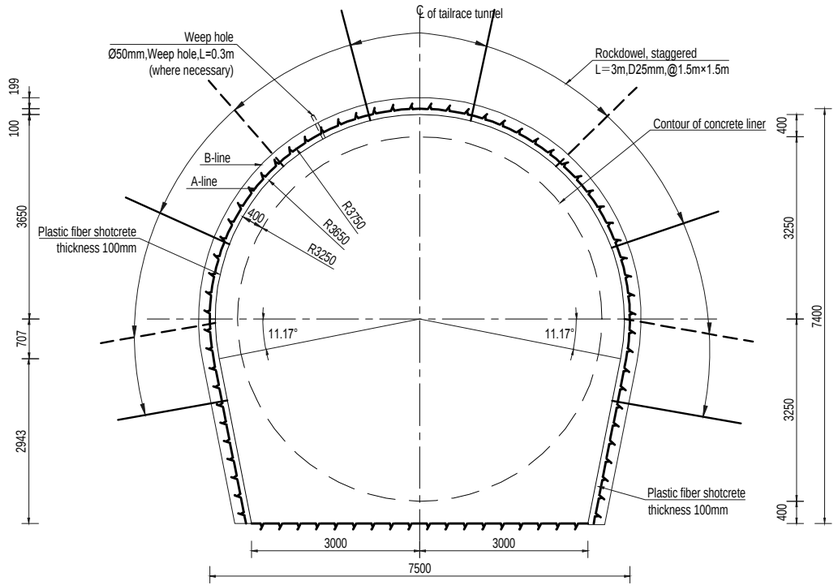

NOTE

1. This set of drawings are the excavation and support of tailrace tunnel.
2. All dimensions are in millimeters, and coordinates, chainages & elevations are in meters.
3. Other see sheet 2.

Scale:

1:50 0 0.5 1 1.5 2 2.5m

REFERENCE DRAWINGS

UT1-C-070-CVL-DG-59001	LAYOUT OF TAILRACE SYSTEM
UT1-C-080-CVL-DG-59001	EXCAVATION AND SUPPORT DRAWING OF TAILRACE OUTLET GATE CHAMBER
UT1-C-000-CVL-DG-40001	DETAILED DESIGN DRAWING OF EXCAVATION AND SUPPORT FOR UNDERGROUND CAVERN

SYMBOL AND LEGEND

FOR APPROVAL

THIS DRAWING AND THE INFORMATION CONTAINED HEREIN ARE PRELIMINARY FOR APPROVAL. IT CAN BE CHANGED IN THE EXECUTION STAGE

THIS DRAWING IS THE PROPERTY OF DOOSAN HEAVY INDUSTRIES & CONSTRUCTION CO., LTD. IT IS NOT TO BE COPIED OR USED IN ANY WAY DETRIMENTAL TO THE COMPANY.

REV. NO.	DATE	DESCRIPTION	DRAWN	CHKD.	APPD.
A	16.APR.,2022	FIRST ISSUE	ZHANG KAI	ZHANG J.Q.	ZHANG FAN LI W.G.

PROJECT TITLE

Upper Trishuli-1 HEP (216MW)

OWNER

NWEDC

OWNER'S ENGINEER

TRACTEBEL ENGIE / jade CONSULT

CONTRACTOR

DOOSAN Doosan Heavy Industries & Construction

DRAWING TITLE

EXCAVATION AND INITIAL SUPPORT DRAWINGS OF TAILRACE TUNNEL(3/7)

INDEX	DRAWING NUMBER	SHEET NO.	REV. NO.
A	UT1-C-070-CVL-DG-59002-03	3 OF 7	0A

A1 (594 x 841 MM)